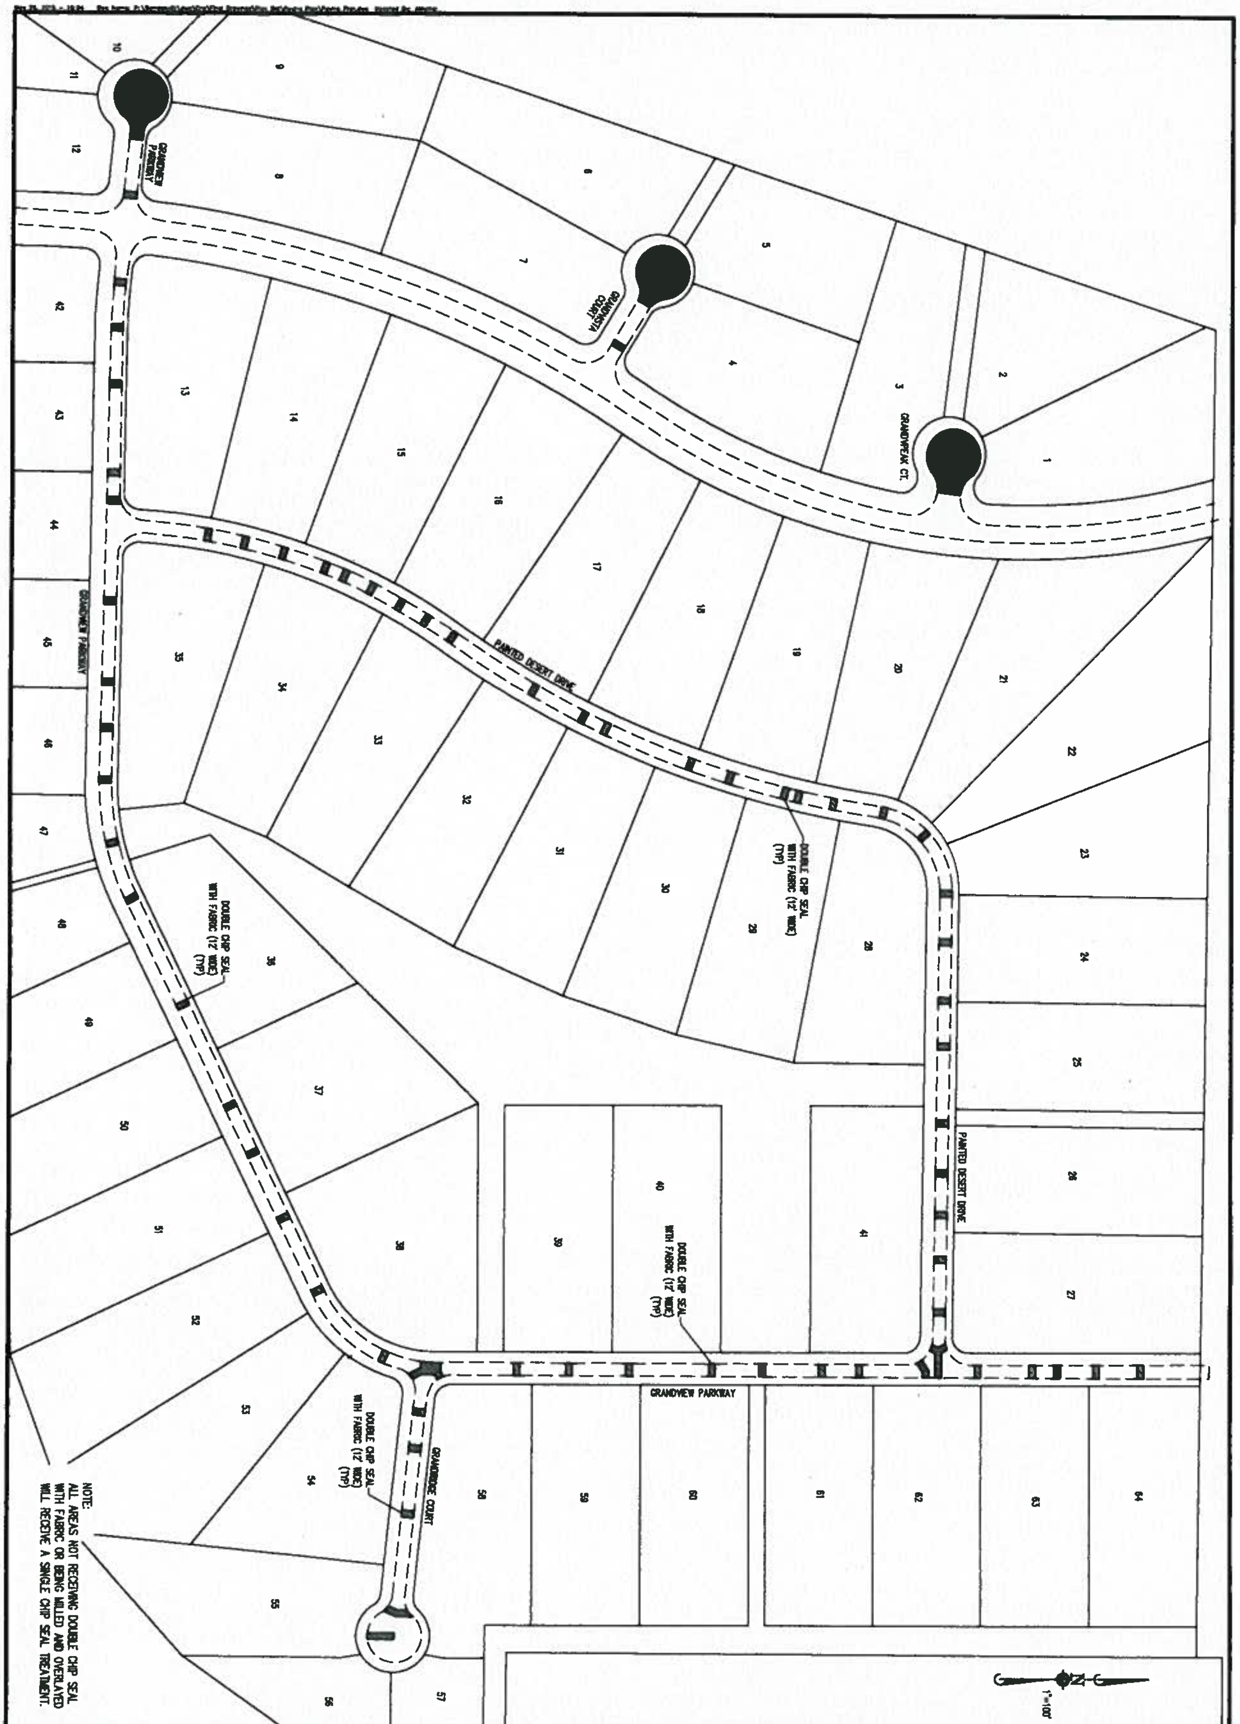

PRELIMINARY

2 of 2

GRANDVIEW ESTATES PHASE 1

DOUGLAS COUNTY, NEVADA

PAVEMENT MAINTENANCE PLAN

Manhard CONSULTING LTD

Civil Engineers • Surveyors • Water Resource Engineers • Water & Wastewater Engineers
Construction Managers • Environmental Scientists • Landscape Architects • Planners

work session

EXHIBIT (for identification only) Item #1 Staff

Filed 6/4/15

By ____ Deputy